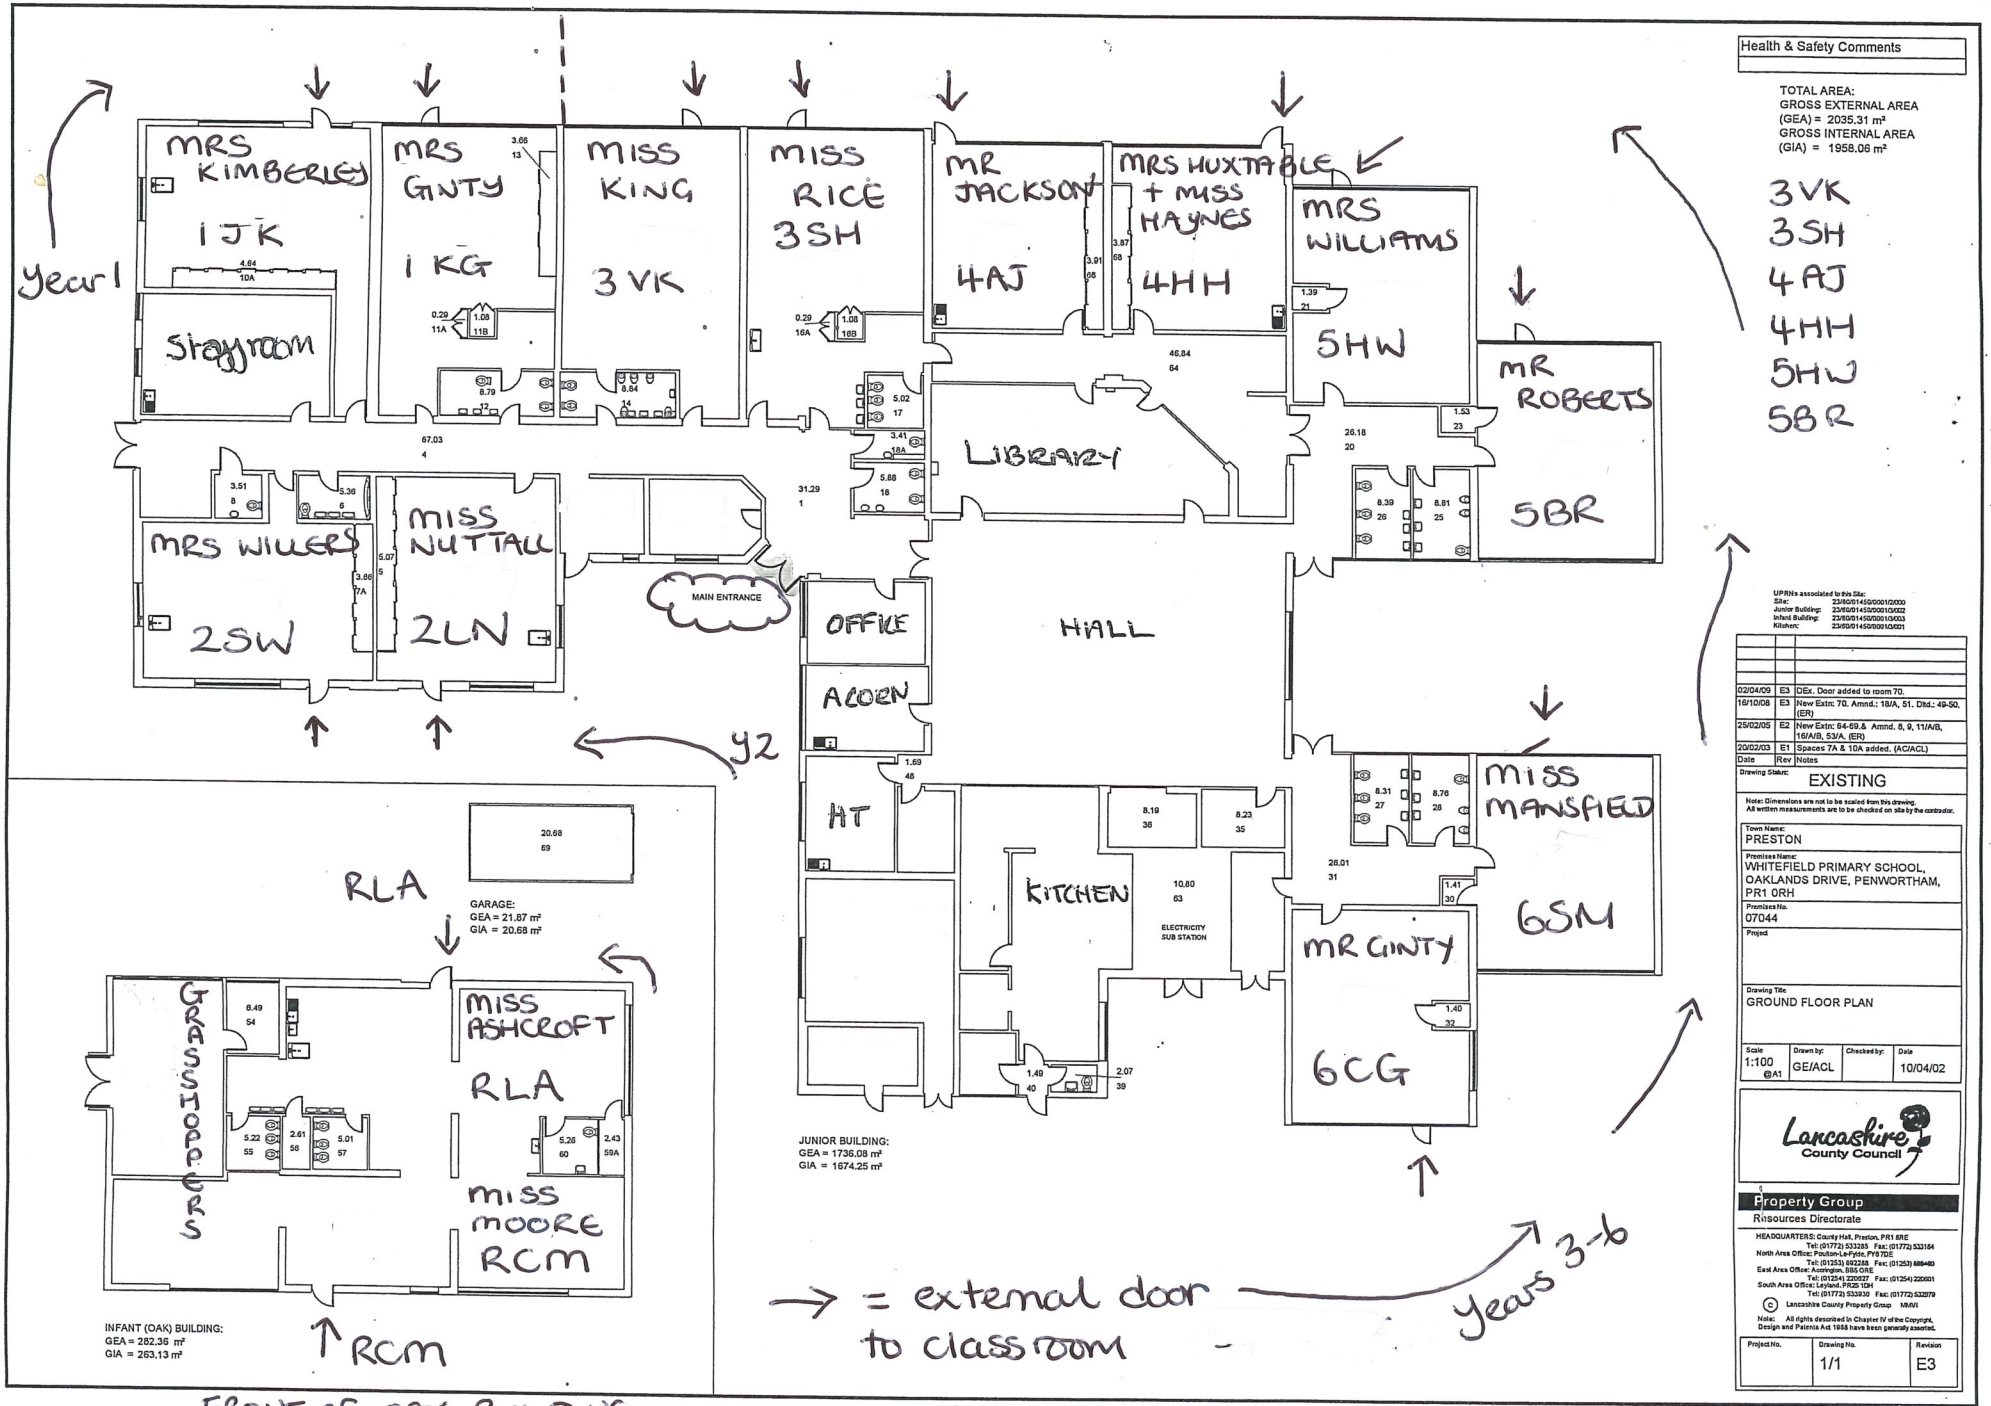
Year 1
MRS KIMBERLEY
1 JK
Stagg room
MRS GINTY
1 KG
MISS KING
3 VK
MISS RICE
3SH
MR JACKSON
4AJ
MRS HUXTABLE + MISS HAYNES
4HH
MRS WILLIAMS
5HW
MR ROBERTS
5BR
LIBRARY
MRS WILLERS
2SW
MISS NUTTALL
2LN
MAIN ENTRANCE
OFFICE
ACORN
HALL
HT
KITCHEN
ELECTRICITY SUB STATION
MISS MANSFIELD
6SM
MR GINTY
6CG
Y2
RLA
GARAGE:
GEA = 21.67 m²
GIA = 20.68 m²
GRASSHOPPERS
MISS ASHCROFT
RLA
MISS MOORE
RCM
INFANT (OAK) BUILDING:
GEA = 282.36 m²
GIA = 263.13 m²
JUNIOR BUILDING:
GEA = 1736.08 m²
GIA = 1674.25 m²
→ = external door to classroom
Years 3-6
FRONT OF OAK BUILDING
Health & Safety Comments
TOTAL AREA:
GROSS EXTERNAL AREA (GEA) = 2035.31 m²
GROSS INTERNAL AREA (GIA) = 1958.06 m²
3VK
3SH
4AJ
4HH
5HW
5BR
UPRNs associated to this Site:
Site: 23/80/0145/0001/2/000
Junior Building: 23/80/0145/0001/3/002
Infant Building: 23/80/0145/0001/5/003
Kitchen: 23/80/0145/0001/3/001
02/04/09 E3 DEx. Door added to room 70.
16/10/08 E3 New Extn: 70. Amnd.: 18/A, 51. Dtd.: 49-50. (ER)
25/02/05 E2 New Extn: 64-69.& Amnd. 8, 9, 11/A/B, 16/A/B, 53/A. (ER)
20/02/03 E1 Spaces 7A & 10A added. (AC/ACL)
Date Rev Notes
Drawing Status: EXISTING
Note: Dimensions are not to be scaled from this drawing. All written measurements are to be checked on site by the contractor.
Town Name: PRESTON
Premises Name: WHITEFIELD PRIMARY SCHOOL, OAKLANDS DRIVE, PENWORTHAM, PR1 0RH
Premises No. 07044
Project
Drawing Title: GROUND FLOOR PLAN
Scale 1:100 @A1
Drawn by: GE/ACL
Checked by:
Date 10/04/02
Lancashire County Council
Property Group
Resources Directorate
HEADQUARTERS: County Hall, Preston, PR1 8RE Tel: (01772) 533285 Fax: (01772) 533184
North Area Office: Poulton-Le-Fylde, FY6 7DE Tel: (01253) 892288 Fax: (01253) 889440
East Area Office: Accrington, BB5 0RE Tel: (01254) 220027 Fax: (01254) 220001
South Area Office: Leyland, PR25 1DH Tel: (01772) 533930 Fax: (01772) 532979
© Lancashire County Property Group MMVI
Note: All rights described in Chapter IV of the Copyright, Design and Patents Act 1988 have been generally asserted.
Project No.
Drawing No. 1/1
Revision E3